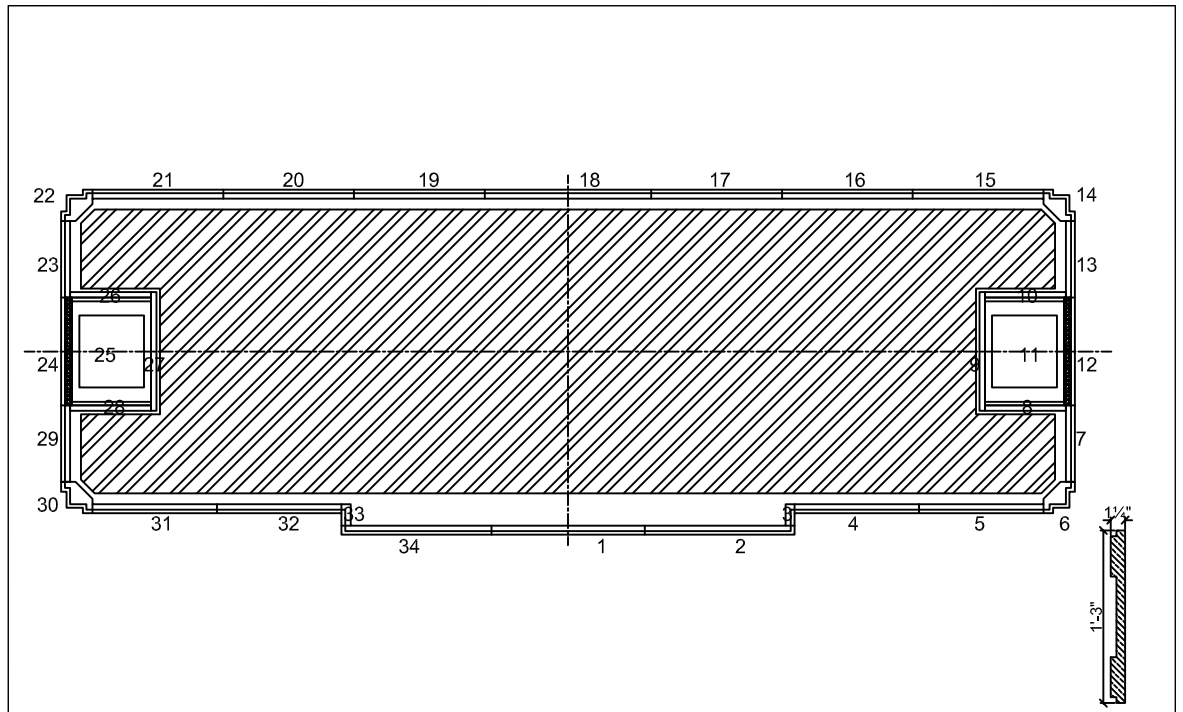

LAYER-2 LAYOUT PLAN

SECTION

DATE	SCALE	DRG NO	DATE OF DISPATCH	QUALITY	DEPTH OR CARVING	MARKING LOCATION	DRAWN BY	CHECKED BY	INSPECTED BY	SHEET NO
01/06/07	1"=1'0"	TCPL/SF/JC/GBH/L2/PLN/0	–			1	AKSHIT	MD	VKT	05

STONE NO	TOLERANCE	MATERIAL	SURFACE
PLAN & SECTION	X Y Z	WHITE	< MATT <<< FINE POLISH << POLISH <<<< SUPER FINE

NOTE:-
- THIS DRAWING IS THE INTELLECTUAL PROPERTY OF TRIVEDI TECTONICS AHMEDABAD.
- UNAUTHORISED REPRODUCTION AND USE/MISUSE IS PROHIBITED.

PROJECT NAME : JAIN CENTER AT SOUTH FLORIDA

DRAWING NAME : GABHARA TEMPLE LAYER-2 PLAN

TRIVEDI TECTONICS
68 PREMANJALI, BODAKDEV, AHMEDABAD - 380015 INDIA.
TELEPHONE: +91-79-2687-3666 FAX: +91-79-2687-0220
e-mail : tectonics@trivedi-marble.com website : www.trivedi-marble.com

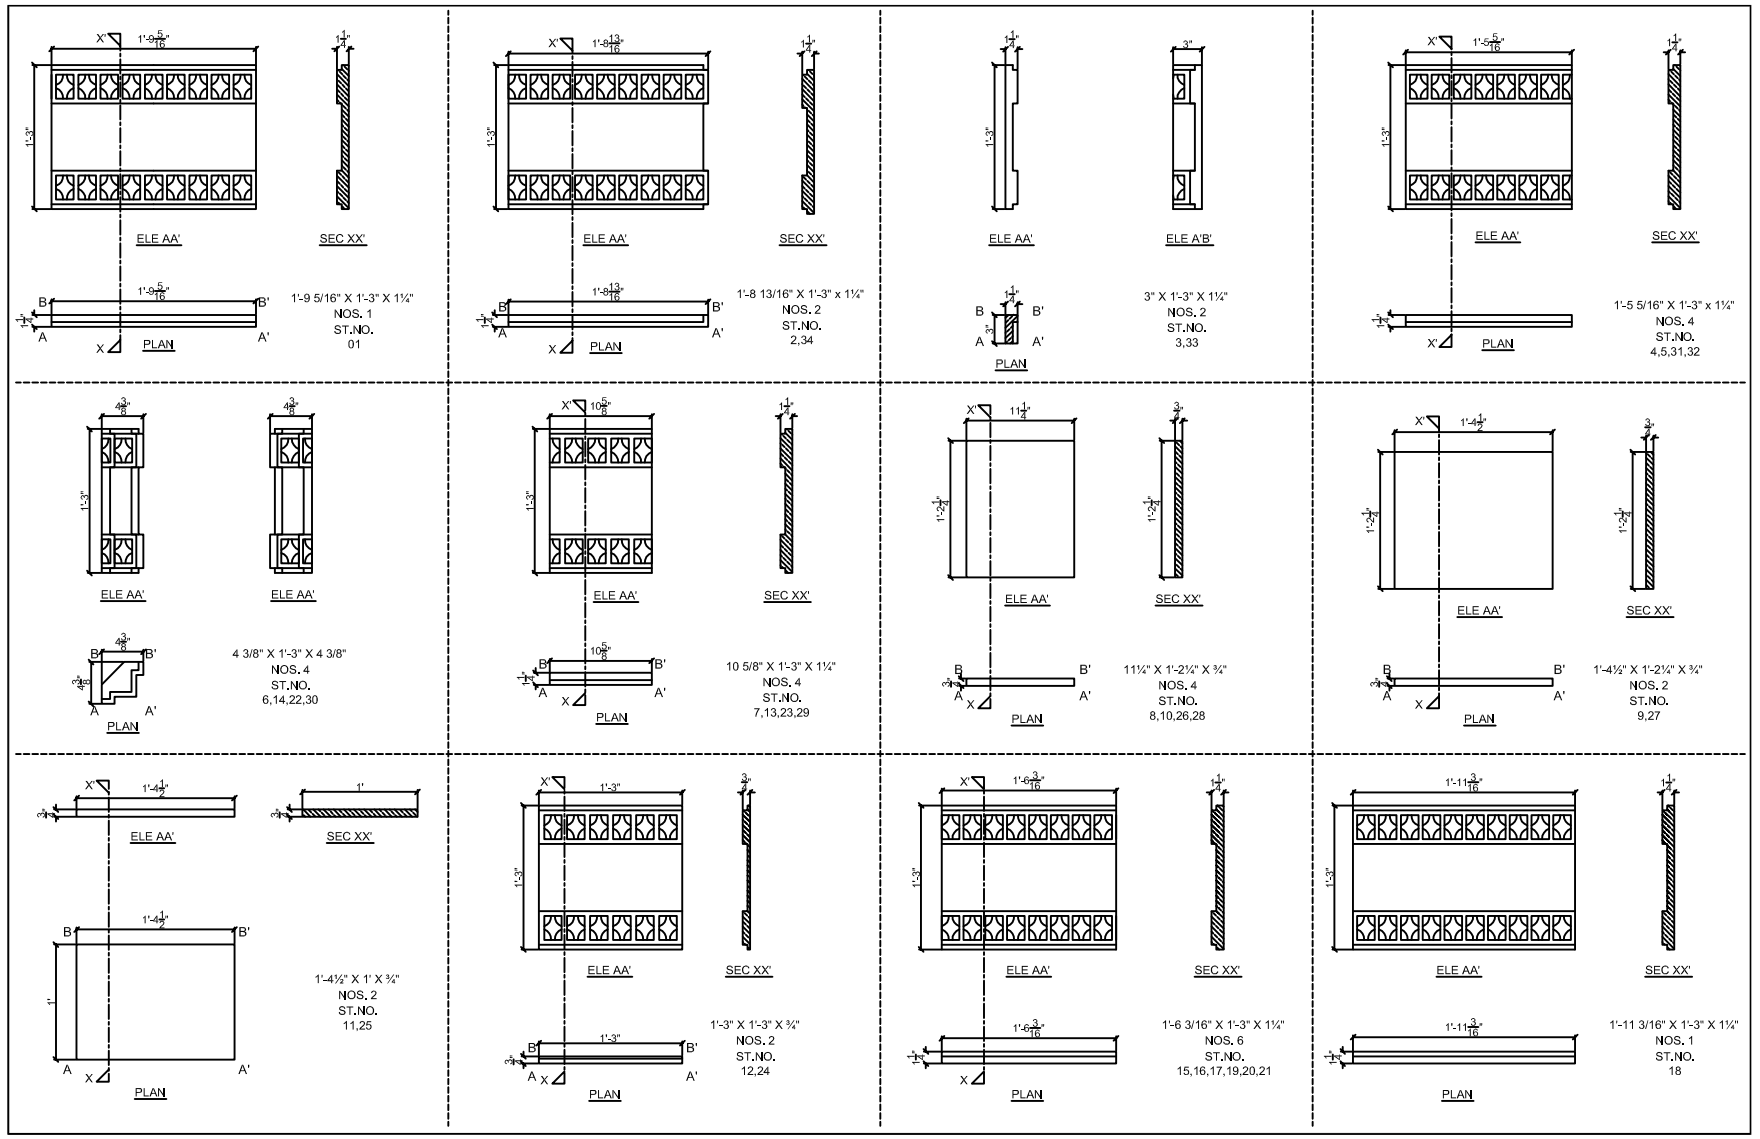

DATE	SCALE	DRG NO	DATE OF DISPATCH	QUALITY	DEPTH OR CARVING	MARKING LOCATION	DRAWN BY	CHECKED BY	INSPECTED BY	SHEET NO
01/06/07	1"=1'0"	TCPL/SF/JC/GBH/L2/DET/0	–			1	AKSHIT	MD	VKT	06

STONE NO	TOLERANCE	MATERIAL	SURFACE
01 TO 34	X Y Z	WHITE	< MATT <<< FINE POLISH << POLISH <<<< SUPER FINE

NOTE:-
- THIS DRAWING IS THE INTELLECTUAL PROPERTY OF TRIVEDI TECTONICS AHMEDABAD.
- UNAUTHORISED REPRODUCTION AND USE/MISUSE IS PROHIBITED.

PROJECT NAME : JAIN CENTER AT SOUTH FLORIDA

DRAWING NAME : DETAIL OF LAYER-2

TRIVEDI TECTONICS
68 PREMANJALI, BODAKDEV, AHMEDABAD - 380015 INDIA.
TELEPHONE: +91-79-2687-3666 FAX: +91-79-2687-0220
e-mail : tectonics@trivedi-marble.com website : www.trivedi-marble.com