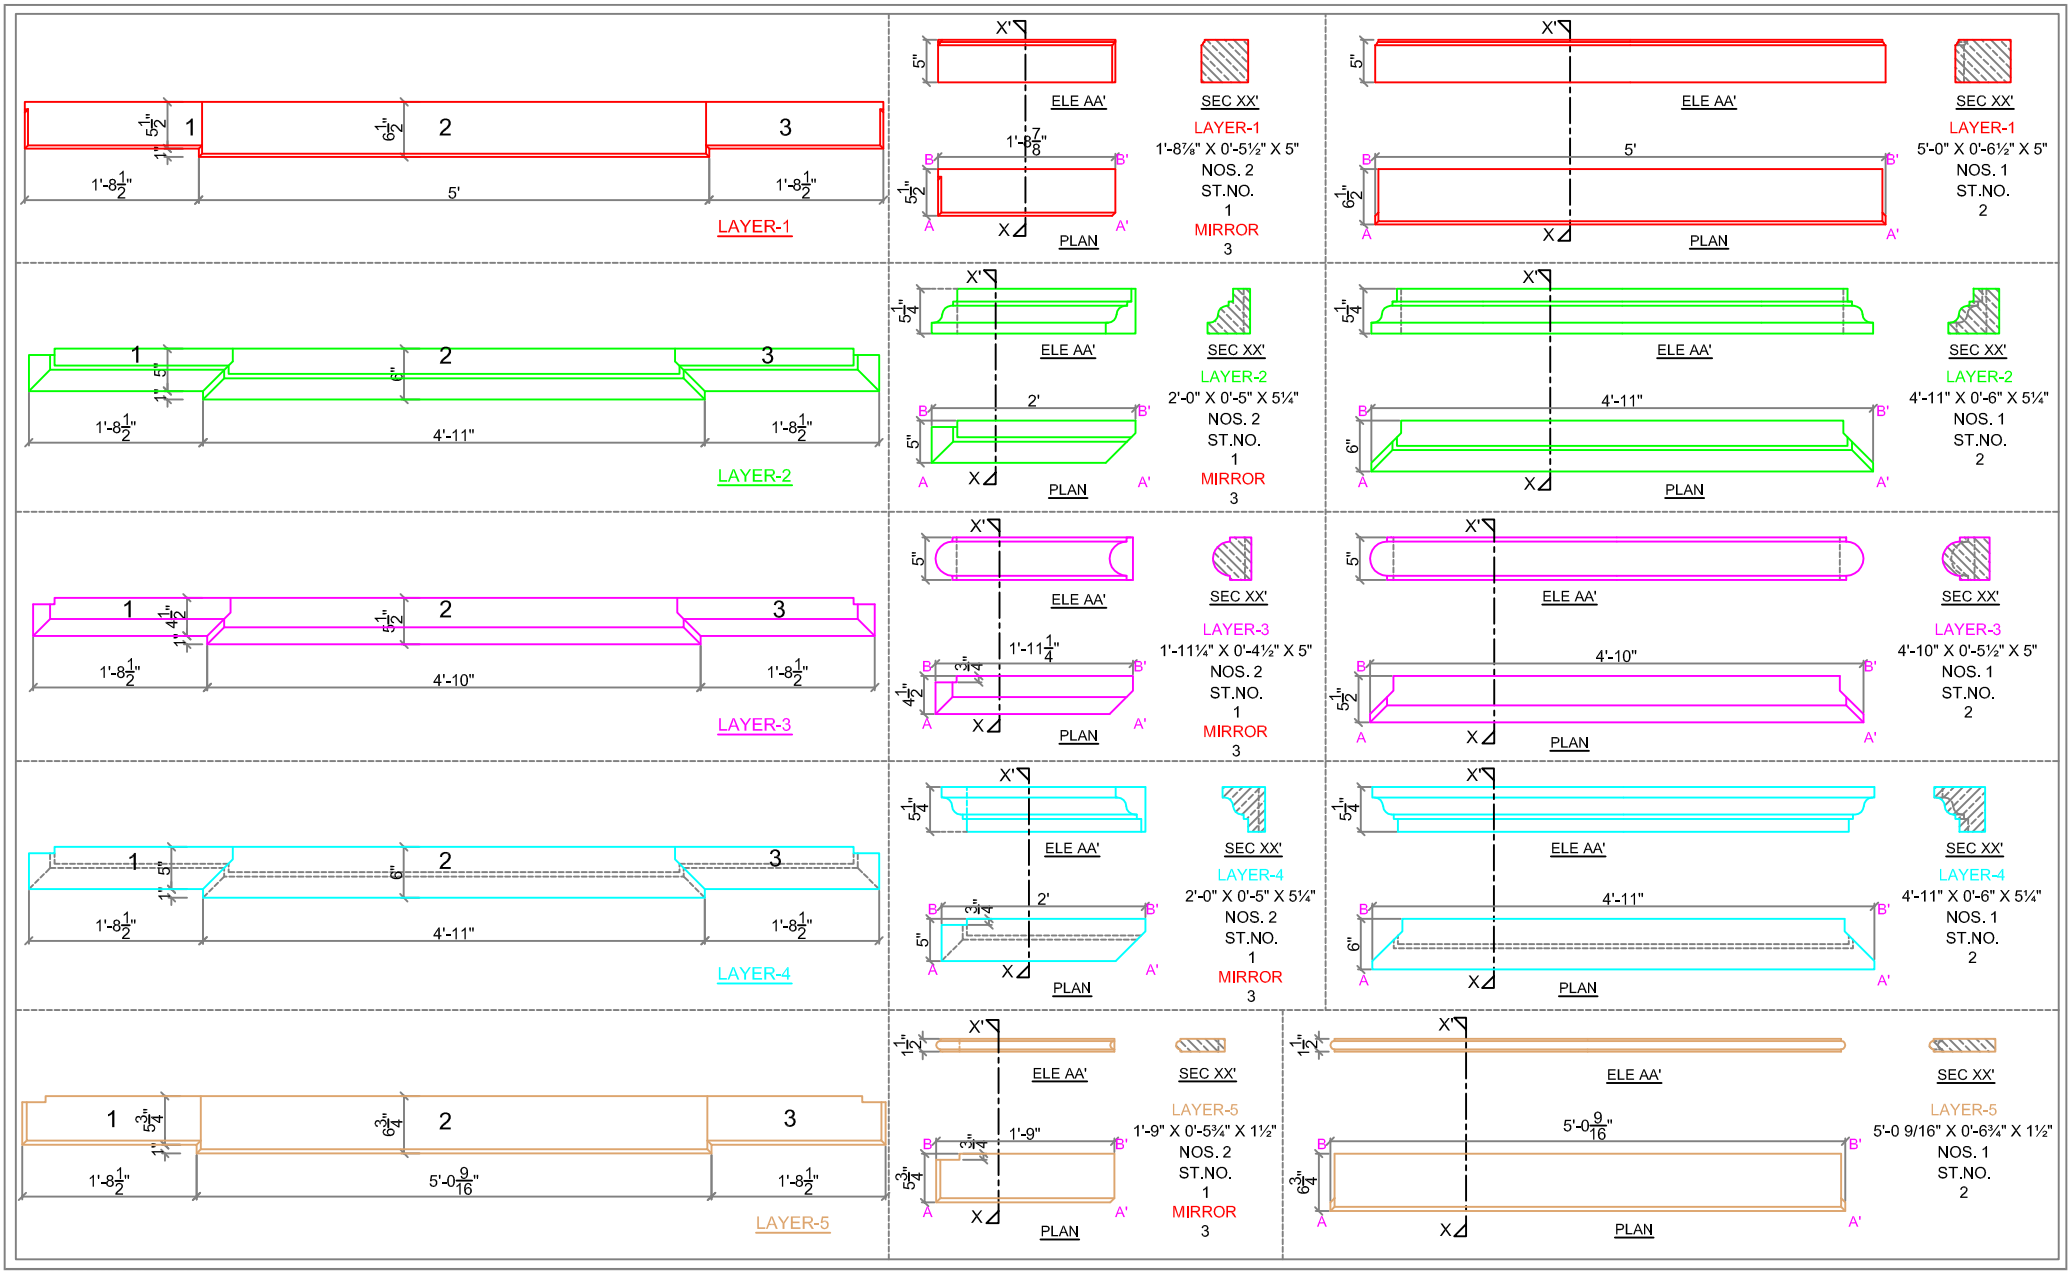

DATE	SCALE	DRG NO	DATE OF DISPATCH	QUALITY	DEPTH OR CARVING	MARKING LOCATION	DRAWN BY	CHECKED BY	INSPECTED BY	SHEET NO
03/05/07	1"=1'0"	TCPL/SF/JC/A&B/DET/0-		–		4	NITIN	MD	VKT	02

STONE NO	TOLERANCE	MATERIAL	SURFACE
L1 TO L5	X Y Z ± ± ±	WHITE	< MATT << FINE POLISH << POLISH <<<< SUPER FINE

NOTE: –

PROJECT NAME : JAIN CENTER AT SOUTH FLORIDA

DRAWING NAME : DETAIL OF AATMA SIDDHI & BHAKTAMBER SOTRA

THIS DRAWING IS THE INTELLECTUAL PROPERTY OF TRIVEDI TECTONICS AHMEDABAD. UNAUTHORISED REPRODUCTION AND USE/MISUSE IS PROHIBITED.

TRIVEDI TECTONICS
68 PREMANJALI, BODAKDEV, AHMEDABAD - 380015 INDIA
TELEPHONE +91-79-2687-3666 FAX +91-79-2687-0220
e-mail : tectonics@trivedi-marble.com website : www.trivedi-marble.com