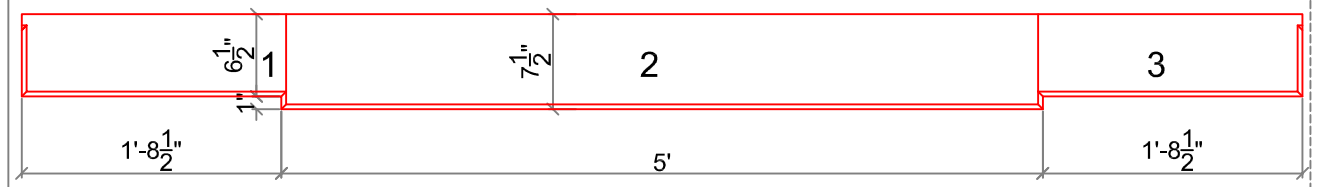

LAYER-1

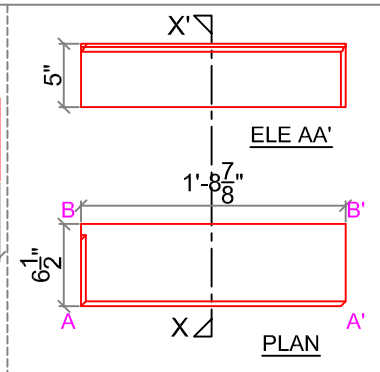

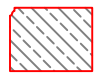

SEC XX'

LAYER-1
1'-8⅞" X 0'-6½" X 5"
NOS. 2
ST.NO.
1
MIRROR
3

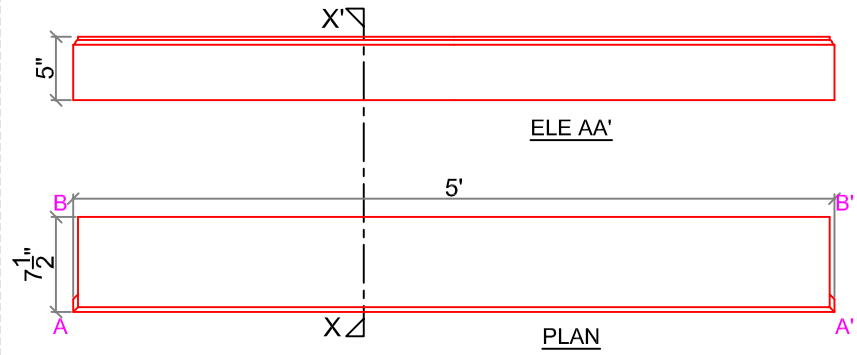

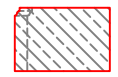

SEC XX'

LAYER-1
5'-0" X 0'-7½" X 5"
NOS. 1
ST.NO.
2

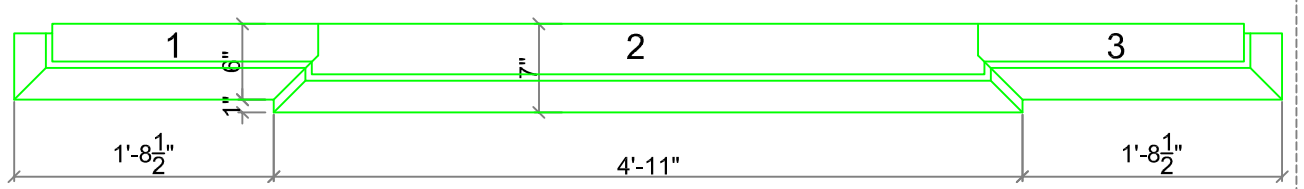

LAYER-2

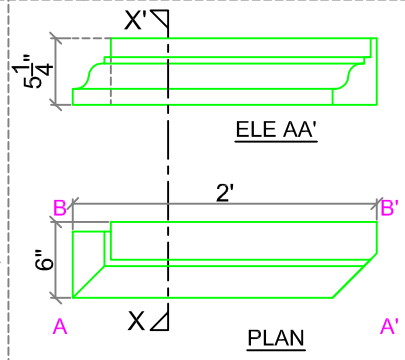

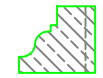

SEC XX'

LAYER-2
2'-0" X 0'-6" X 5¼"
NOS. 2
ST.NO.
1
MIRROR
3

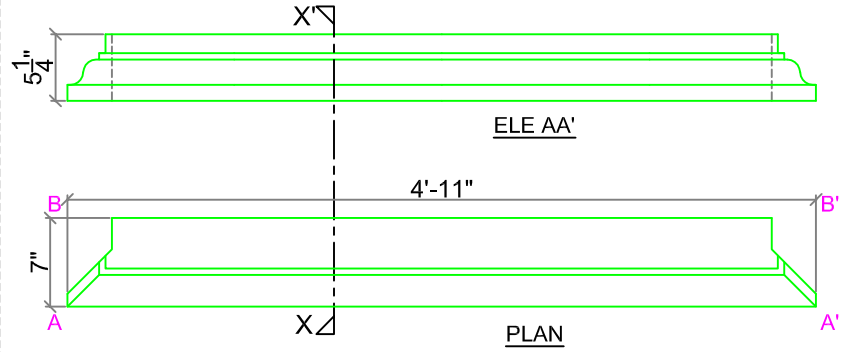

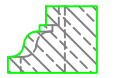

SEC XX'

LAYER-2
4'-11" X 0'-7" X 5¼"
NOS. 1
ST.NO.
2

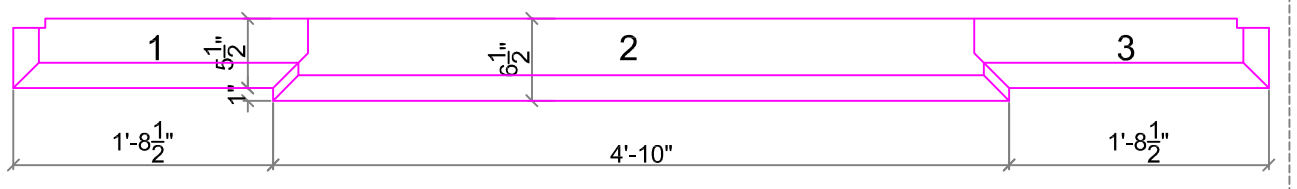

LAYER-3

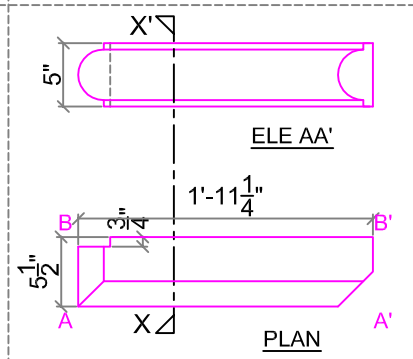

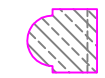

SEC XX'

LAYER-3
1'-11¼" X 0'-5½" X 5"
NOS. 2
ST.NO.
1
MIRROR
3

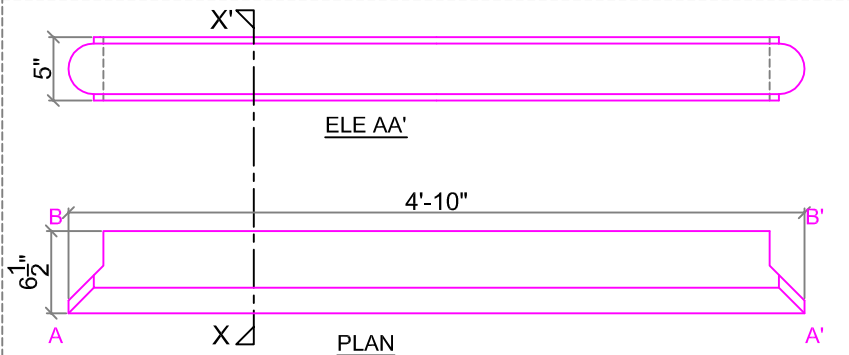

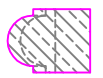

SEC XX'

LAYER-3
4'-10" X 0'-6½" X 5"
NOS. 1
ST.NO.
2

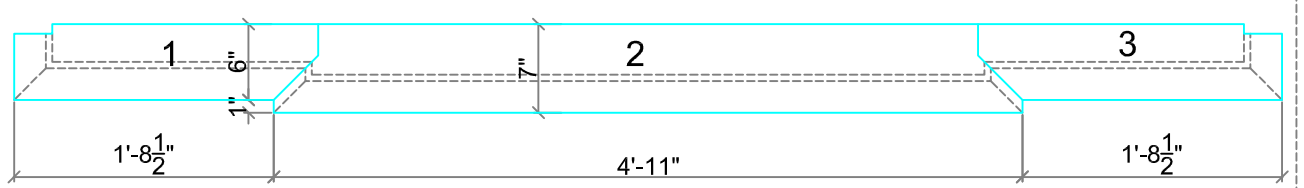

LAYER-4

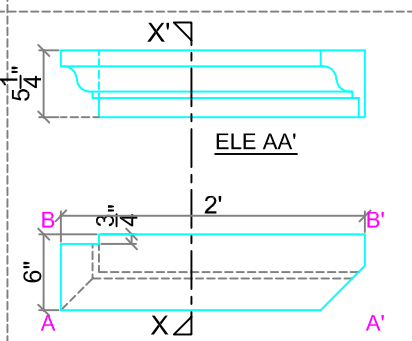

SEC XX'

LAYER-4
2'-0" X 0'-6" X 5¼"
NOS. 2
ST.NO.
1
MIRROR
3

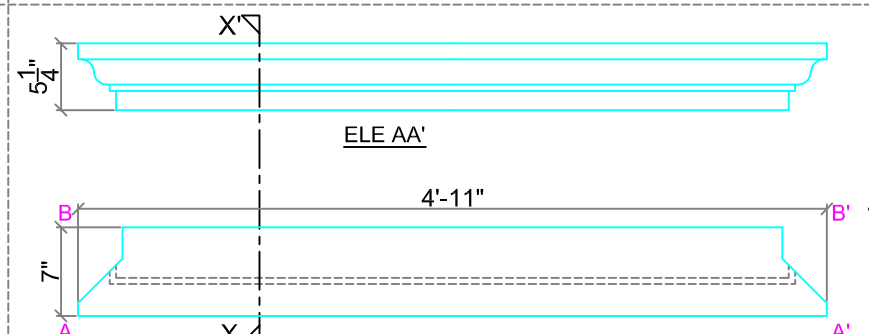

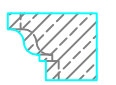

SEC XX'

LAYER-4
4'-11" X 0'-7" X 5¼"
NOS. 1
ST.NO.
2

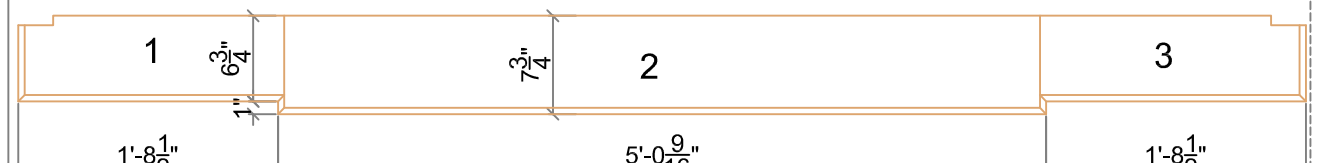

LAYER-5

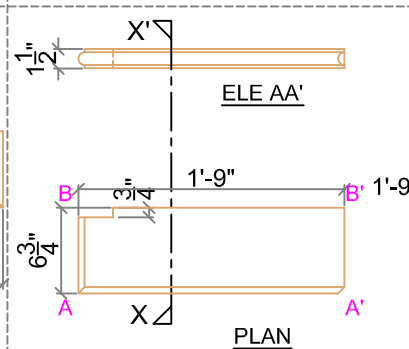

SEC XX'

LAYER-5
1'-9" X 0'-6¾" X 1½"
NOS. 2
ST.NO.
1
MIRROR
3

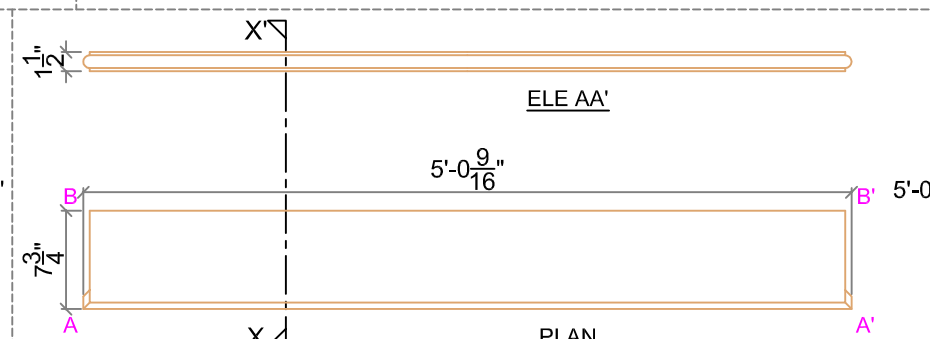

SEC XX'

LAYER-5
5'-0 9/16" X 0'-7¾" X 1½"
NOS. 1
ST.NO.
2

DATE	SCALE	DRG NO	DATE OF DISPATCH	QUALITY	DEPTH OR CARVING	MARKING LOCATION	DRAWN BY	CHECKED BY	INSPECTED BY	SHEET NO
03/05/07	1"=1'0"	TCPL/SF/JC/STP/DET/0 –	–			4	NITIN	MD	VKT	02

STONE NO	TOLERANCE	MATERIAL	SURFACE
L1 TO L5	X Y Z ± ± ±	WHITE	< MATT <<< FINE POLISH << POLISH <<<< SUPER FINE

NOTE: –

* THIS DRAWING IS THE INTELLECTUAL PROPERTY OF TRIVEDI TECTONICS AHMEDABAD.
* UNAUTHORISED REPRODUCTION AND USE/MISUSE IS PROHIBITED.

PROJECT NAME :
JAIN CENTER AT SOUTH FLORIDA

DRAWING NAME :
DETAIL OF SHETRUNAJY PATT

TRIVEDI TECTONICS
68 PREMANJALI, BODAKDEV, AHMEDABAD - 380015 INDIA
TELEPHONE +91-79-2687-3666 FAX +91-79-2687-0220
e-mail : tectonics@trivedi-marble.com website : www.trivedi-marble.com