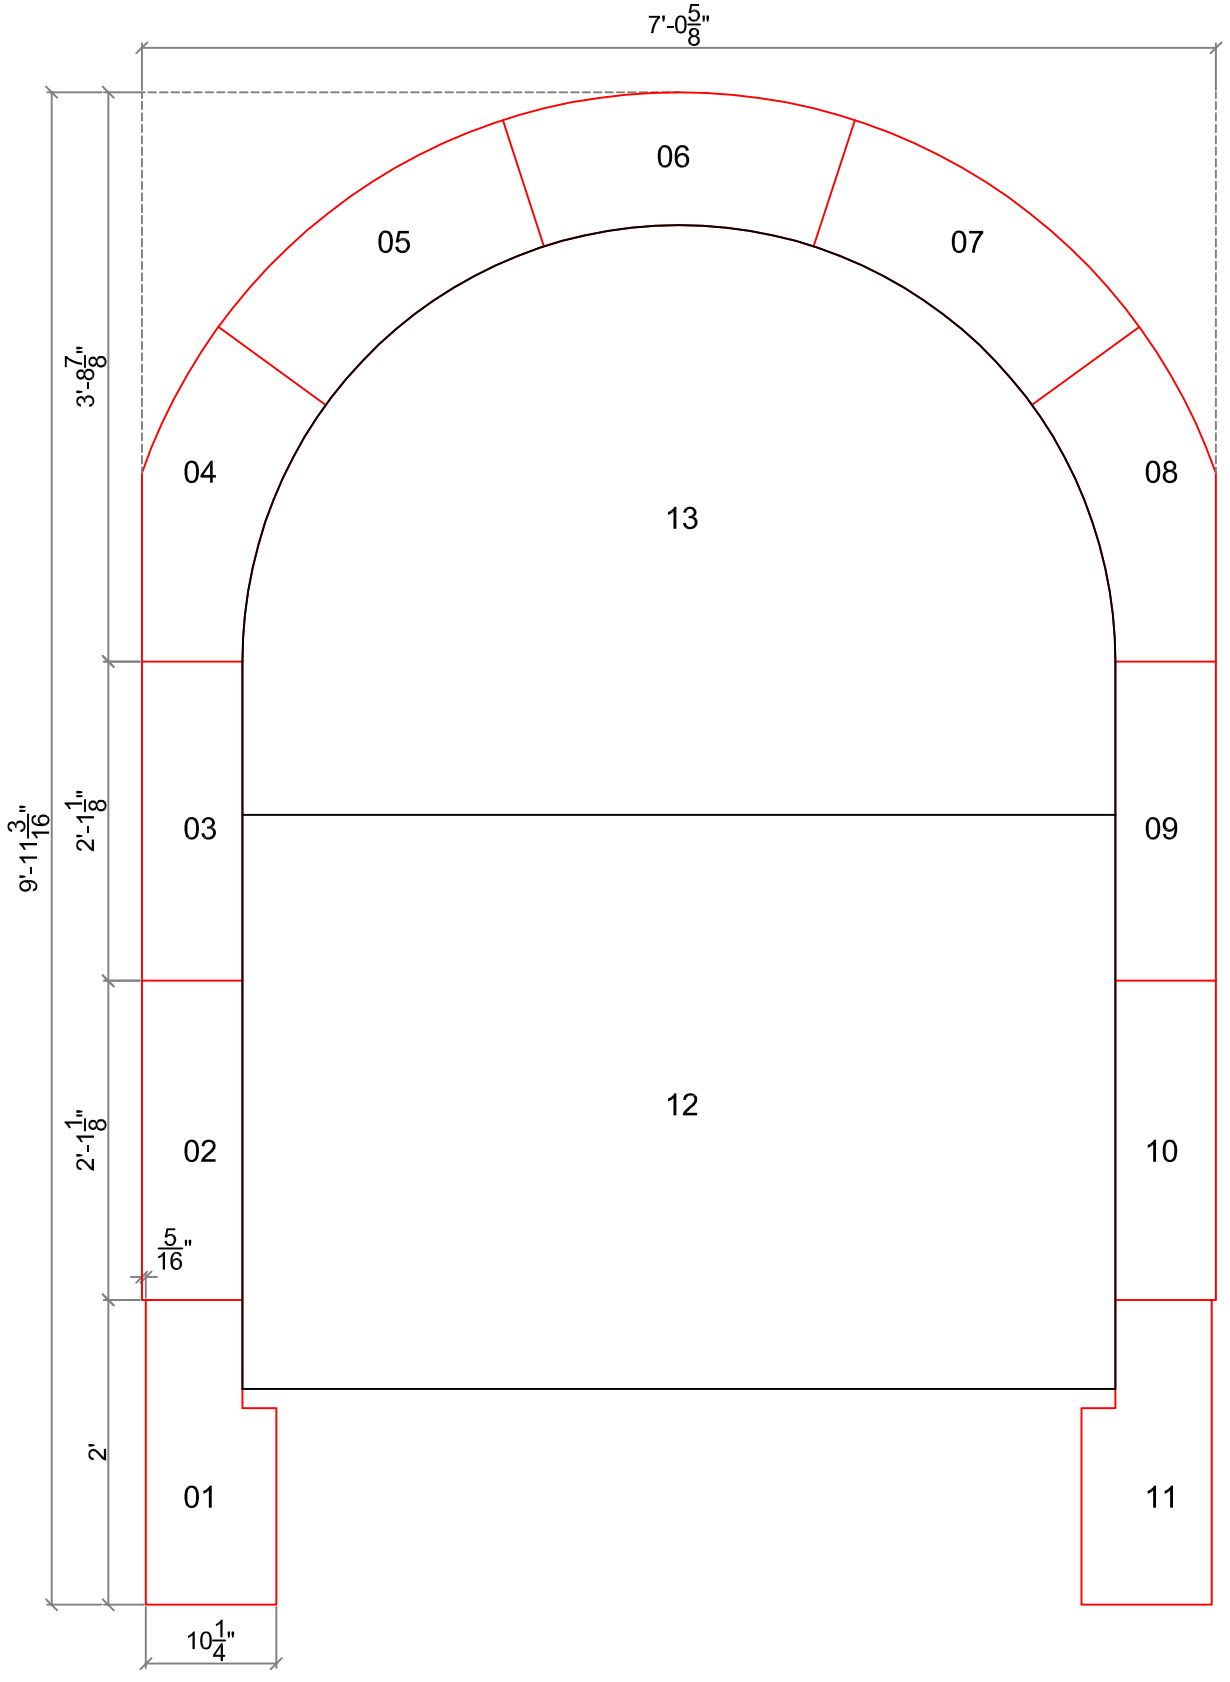

CLADDING

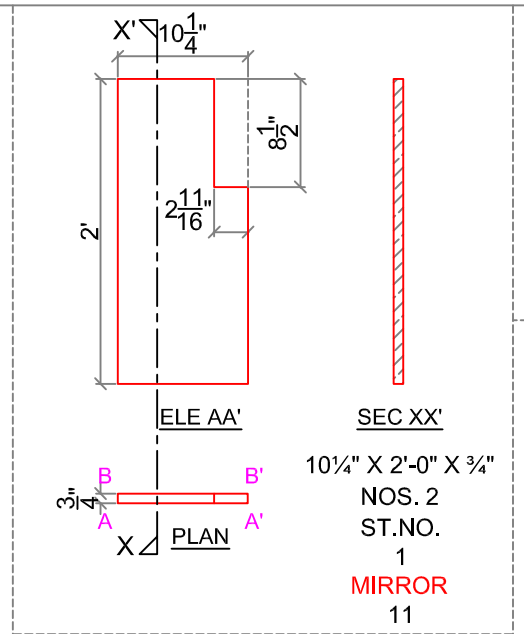

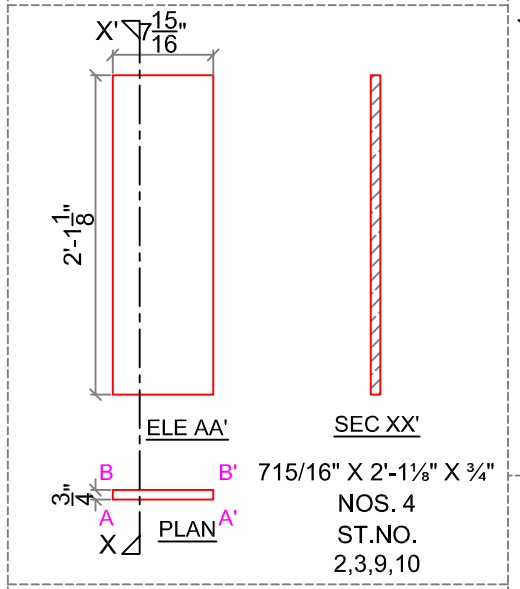

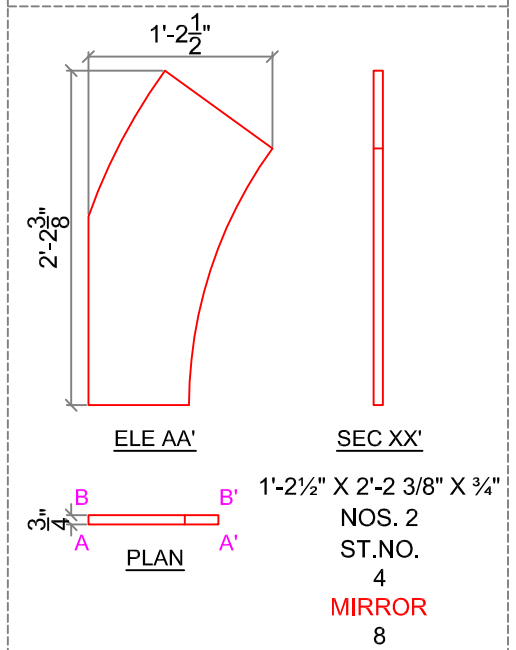

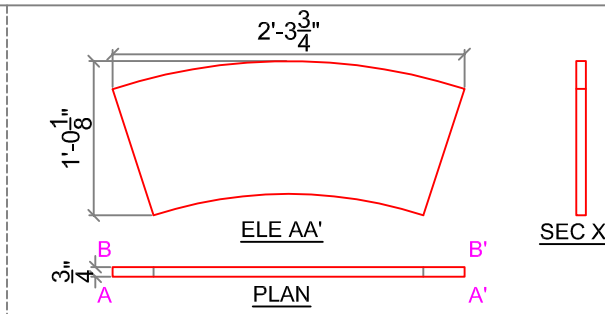

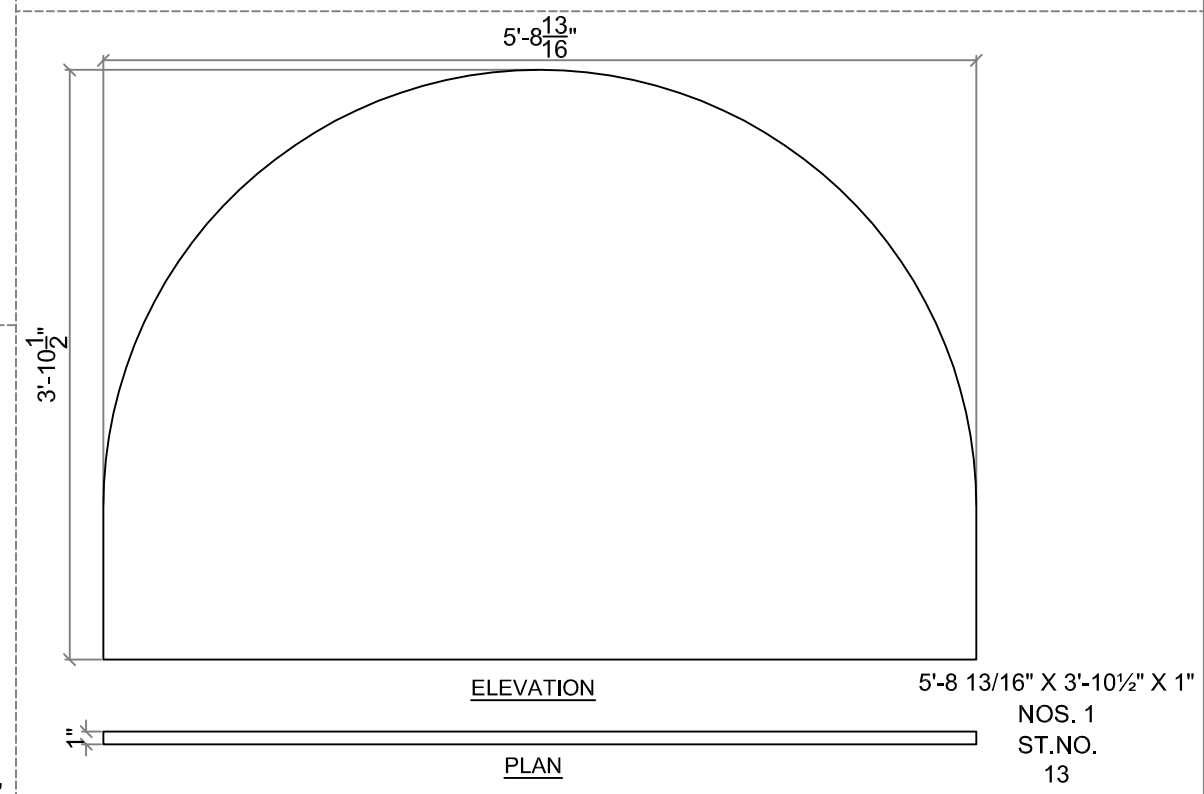

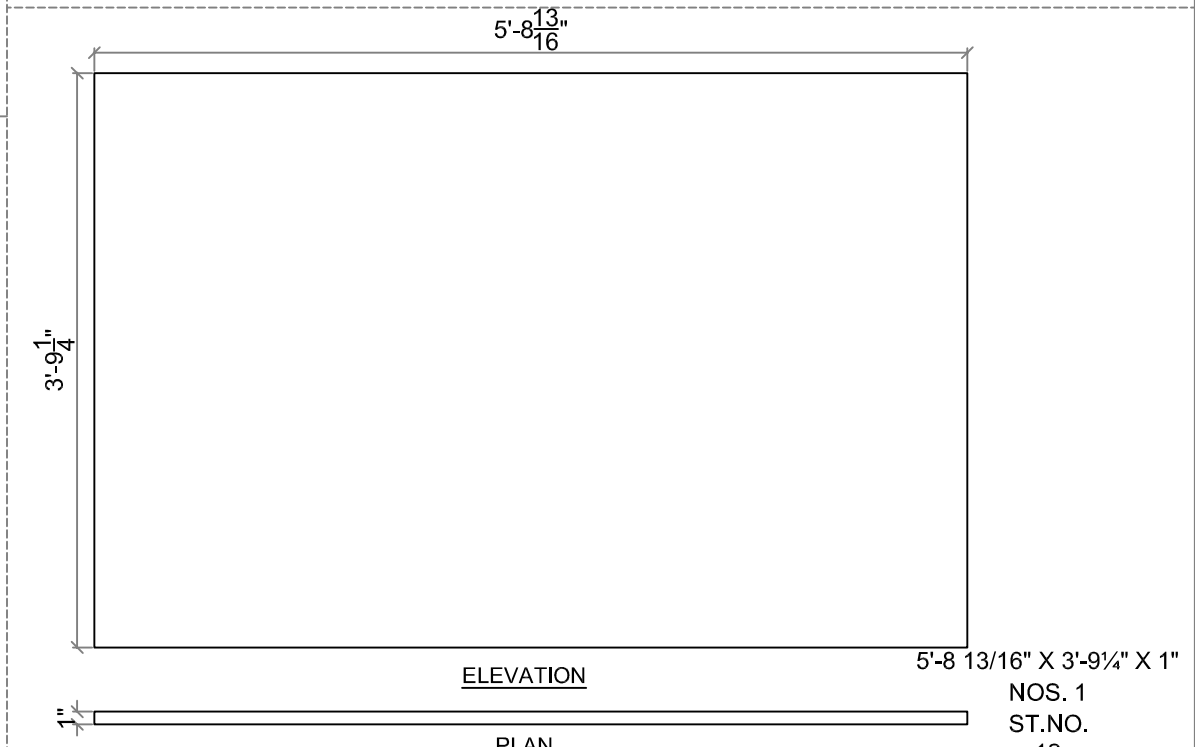

DATE	SCALE	DRG NO	DATE OF DISPATCH	QUALITY	DEPTH OR CARVING	MARKING LOCATION	DRAWN BY	CHECKED BY	INSPECTED BY	SHEET NO
02/05/07	3/4"=1'0"	TCPL/SF/JC/NM/DET/0	–	–		4	NITIN	MD	VKT	05

STONE NO	TOLERANCE	MATERIAL	SURFACE
01 to 12	X Y Z ± ± ±	WHITE	< MATT <<< FINE POLISH << POLISH <<<< SUPER FINE

NOTE: –

* THIS DRAWING IS THE INTELLECTUAL PROPERTY OF TRIVEDI TECTONICS AHMEDABAD.
* UNAUTHORISED REPRODUCTION AND USE/MISUSE IS PROHIBITED.

PROJECT NAME : JAIN CENTER AT SOUTH FLORIDA

DRAWING NAME : DETAIL OF CLADDING

TRIVEDI TECTONICS
68 PREMANJALI, BODAKDEV, AHMEDABAD - 380015 INDIA
TELEPHONE + 91-79-2687-3666 FAX + 91-79-2687-0220
e-mail : tectonics@trivedi-marble.com website : www.trivedi-marble.com