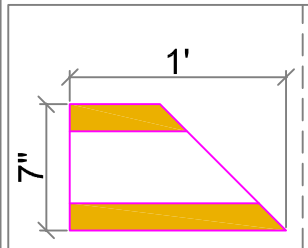

1'-0" X 7" X ½"
NOS. 01
ST.NO.
01

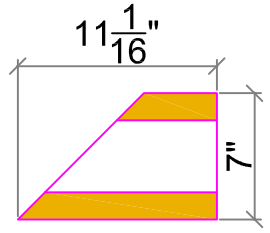

11 1/16" X 7" X ½"
NOS. 01
ST.NO.
14

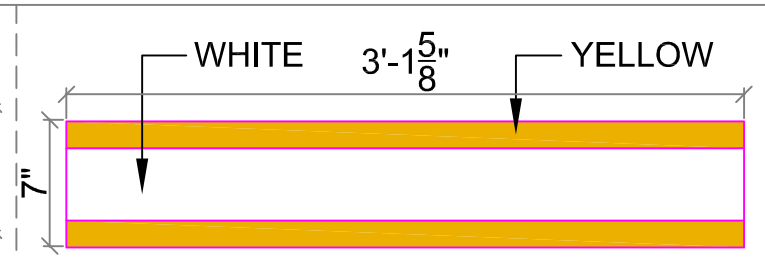

3'-1 5/8" X 7" X ½"
NOS. 12
ST.NO.
02 TO 13

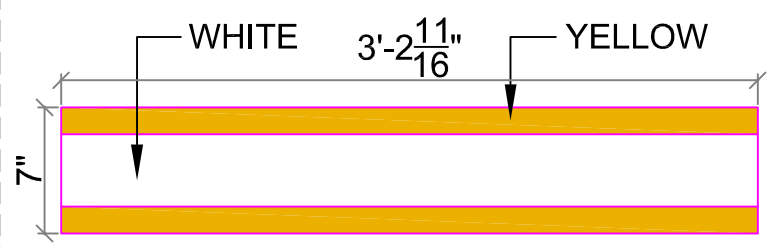

3'-2 11/16" X 7" X ½"
NOS. 08
ST.NO.
16 TO 23

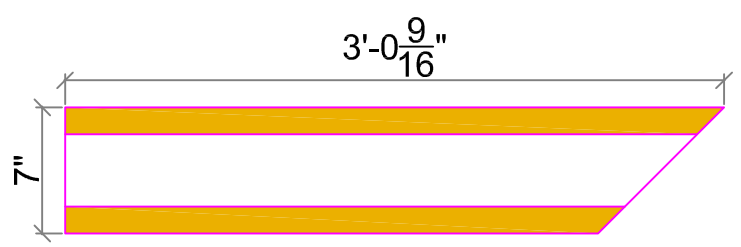

3'-0 9/16" X 7" X ½"
NOS. 01
ST.NO.
61

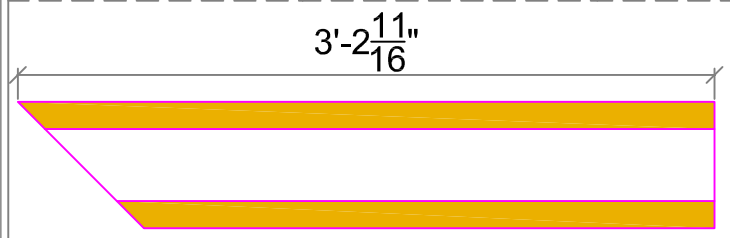

3'-2 11/16" X 7" X ½"
NOS. 02
ST.NO.
15 MIRROR 24

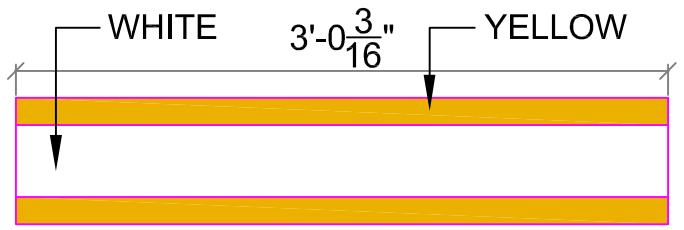

3'-0 3/16" X 7" X ½"
NOS. 06
ST.NO.
26 TO 31

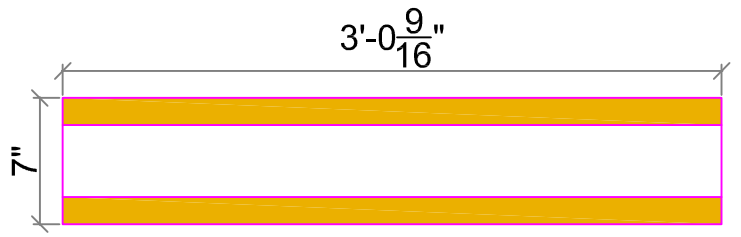

3'-0 9/16" X 7" X ½"
NOS. 13
ST.NO.
48 TO 60

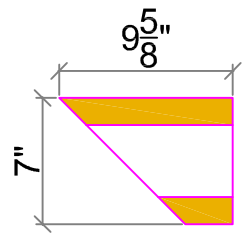

9 5/8" X 7" X ½"
NOS. 01
ST.NO.
25

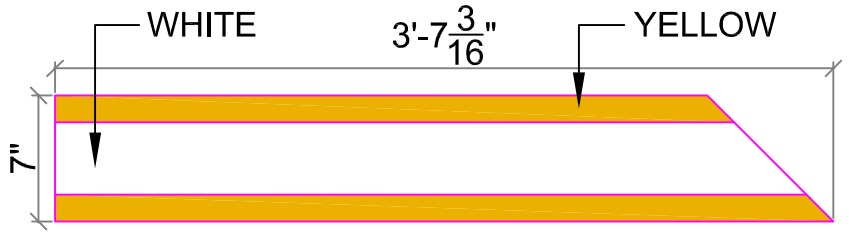

3'-7 3/16" X 7" X ½"
NOS. 01
ST.NO.
32

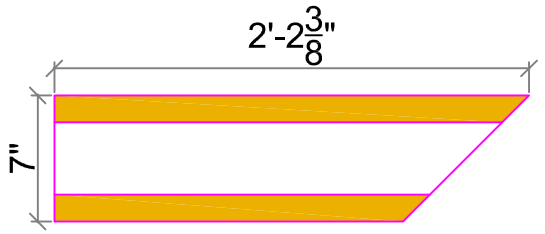

2'-2 3/8" X 7" X ½"
NOS. 01
ST.NO.
33

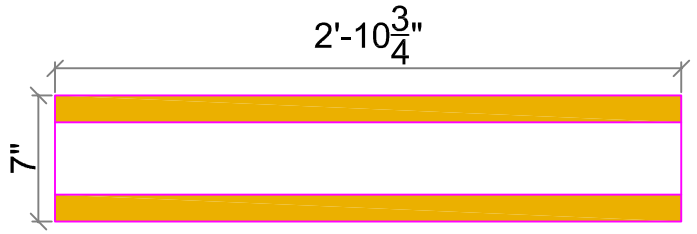

2'-10¾" X 7" X ½"
NOS. 02
ST.NO.
34,35

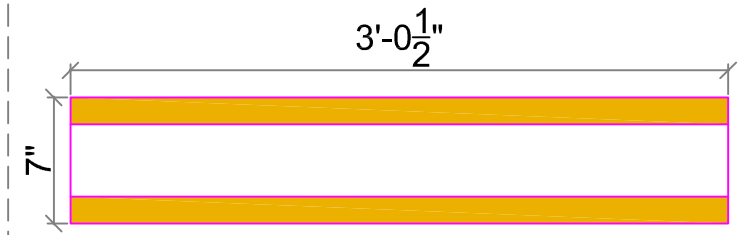

3'-0½" X 7" X ½"
NOS. 01
ST.NO.
36

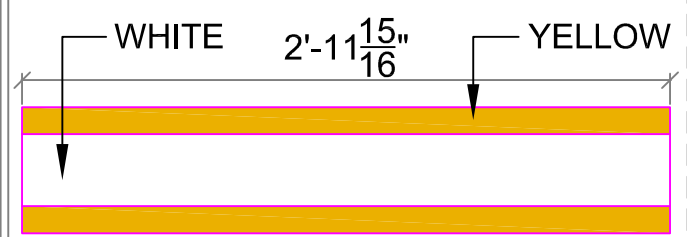

2'-11 15/16" X 7" X ½"
NOS. 02
ST.NO.
37,47

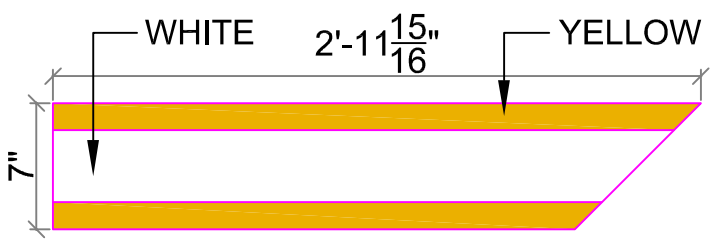

2'-11 15/16" X 7" X ½"
NOS. 02
ST.NO.
38 MIRROR 46

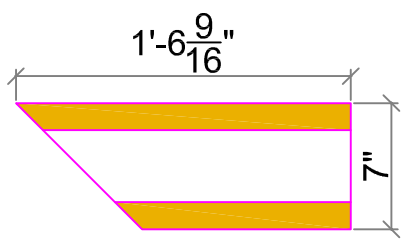

1'-6 9/16" X 7" X ½"
NOS. 02
ST.NO.
39 MIRROR 45

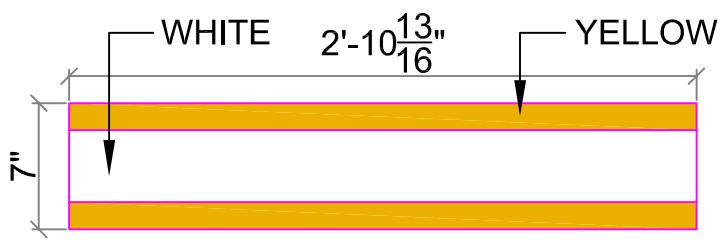

2'-10 13/16" X 7" X ½"
NOS. 05
ST.NO.
40 TO 44

DATE	SCALE	DRG NO	DATE OF DISPATCH	QUALITY	DEPTH OR CARVING	MARKING LOCATION	DRAWN BY	CHECKED BY	INSPECTED BY	SHEET NO
15/06/05	3/4"=1'0"	TCPL/SF/JC/FLR/D2/0	–	–		4	NITIN	MD	VKT	03

STONE NO	TOLERANCE	MATERIAL	SURFACE
01 TO 61	X Y Z ± ± ±	WHITE JAISALMER	< MATT <<< FINE POLISH << POLISH <<<< SUPER FINE

PROJECT NAME : JAIN CENTER AT SOUTH FLORIDA

DRAWING NAME : DETAIL OF PATTO FLOORING

NOTE: –

* THIS DRAWING IS THE INTELLECTUAL PROPERTY OF TRIVEDI TECTONICS AHMEDABAD.
* UNAUTHORISED REPRODUCTION AND USE/MISUSE IS PROHIBITED.

TRIVEDI TECTONICS
68 PREMANJALI, BODAKDEV, AHMEDABAD - 380015 INDIA
TELEPHONE + 91-79-2687-3666 FAX + 91-79-2687-0220
e-mail : tectonics@trivedi-marble.com website : www.trivedi-marble.com