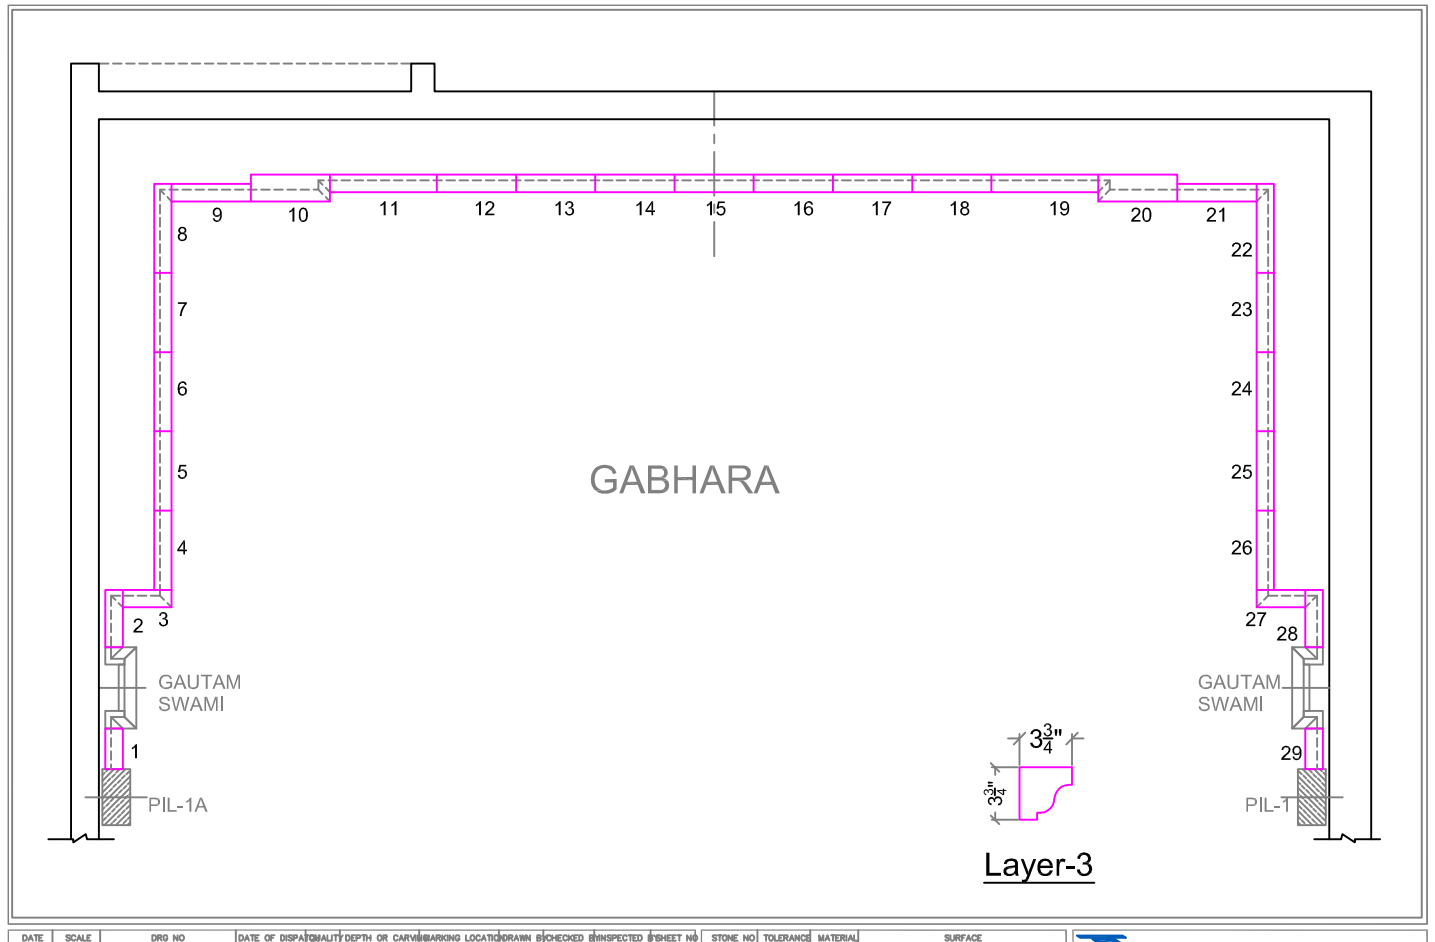

DATE	SCALE	DRG NO	DATE OF DISPATCH	QUALITY	DEPTH OR CARVING	MARKING LOCATION	DRAWN BY	CHECKED BY	INSPECTED BY	SHEET NO
16/04/21	1"=2'-0"	TCPL/SF/JC/GB/L3/PLN/9	–			4	NITIN	MD	VKT	05

STONE NO	TOLERANCE	MATERIAL	SURFACE
01 TO 29	X Y Z	WHITE	< MATT <<< FINE POLISH << POLISH <<<< SUPER FINE

NOTE: –
- THIS DRAWING IS THE INTELLECTUAL PROPERTY OF TRIVEDI TECTONICS A'BAD.
- UNAUTHORISED REPRODUCTION AND USE/MISUSE IS PROHIBITED.

TRIVEDI TECTONICS
68 PREMANJALI, BODAKDEV, AHMEDABAD-380015 INDIA
TELEPHONE : 91-79-2687-3666 FAX : 91-79-2687-0220
e-mail : tectonics@trivedi.ernet.in website : www.trivedi.ernet.in

PROJECT NAME : JAIN CENTER AT SOUTH FLORIDA

DRAWING NAME : GABHARA LAYER-3

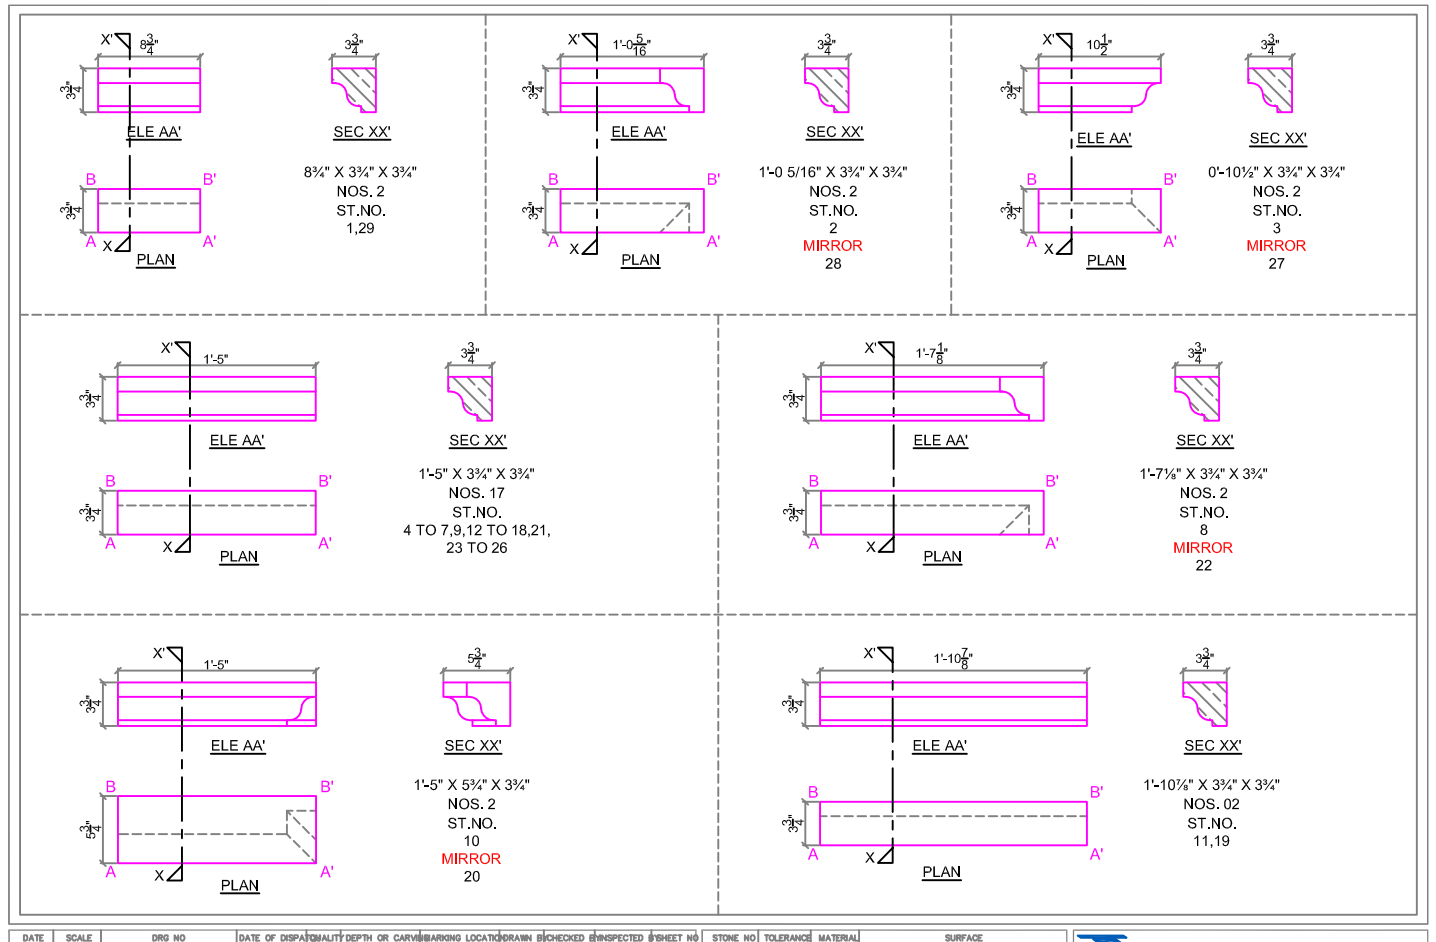

DATE	SCALE	DRG NO	DATE OF DISPATCH	QUALITY	DEPTH OR CARVING	MARKING LOCATION	DRAWN BY	CHECKED BY	INSPECTED BY	SHEET NO
16/04/21	1"=1'-0"	TCPL/SF/JC/GB/L3/DET/9	–			4	NITIN	MD	VKT	06

STONE NO	TOLERANCE	MATERIAL	SURFACE
01 TO 29	X Y Z	WHITE	< MATT <<< FINE POLISH << POLISH <<<< SUPER FINE

NOTE: –
- THIS DRAWING IS THE INTELLECTUAL PROPERTY OF TRIVEDI TECTONICS A'BAD.
- UNAUTHORISED REPRODUCTION AND USE/MISUSE IS PROHIBITED.

TRIVEDI TECTONICS
68 PREMANJALI, BODAKDEV, AHMEDABAD-380015 INDIA
TELEPHONE : 91-79-2687-3666 FAX : 91-79-2687-0220
e-mail : tectonics@trivedi.ernet.in website : www.trivedi.ernet.in

PROJECT NAME : JAIN CENTER AT SOUTH FLORIDA

DRAWING NAME : DETAIL OF GABHARA LAYER-3