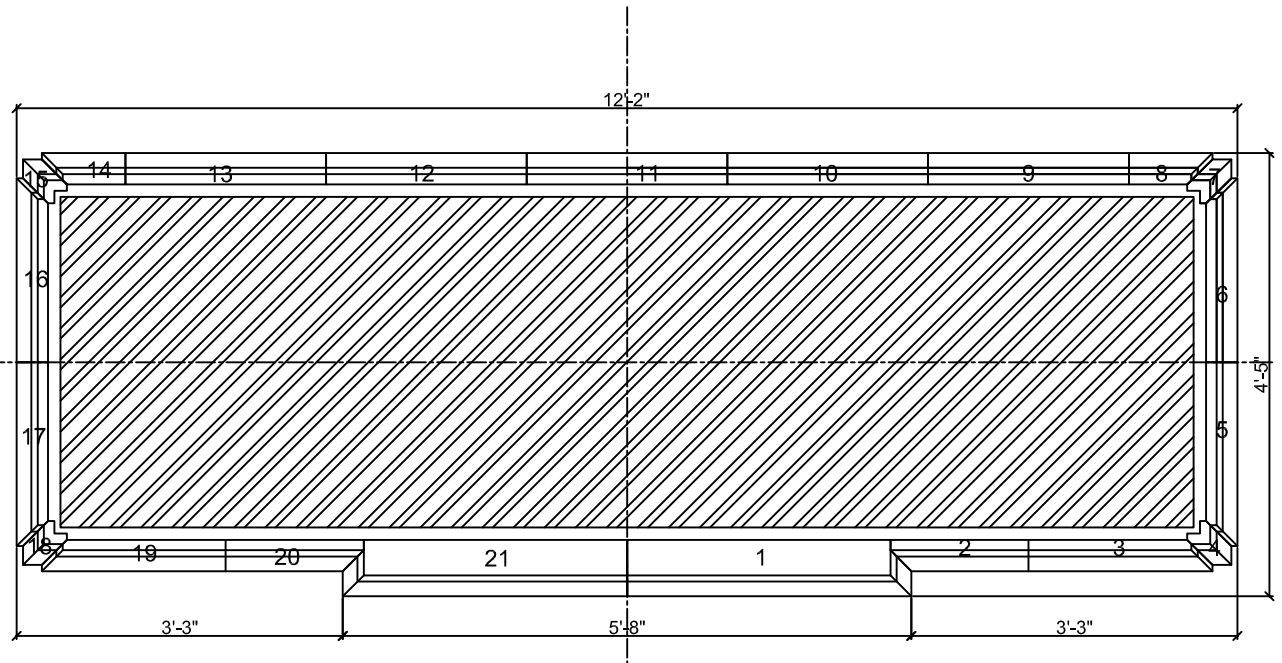

SECTION

LAYER-1 LAYOUT PLAN

DATE	SCALE	DRG NO	DATE OF DISPAT	QUALITY	DEPTH OR CARVING	MARKING LOCATION	DRAWN BY	CHECKED BY	INSPECTED BY	SHEET NO
01/06/	1"=1'6"	TCPL/SF/JC/GBH/L1/PLN/		–		1	AKSHIT	MD	VKT	03

PROJECT NAME :	DRAWING NAME :
JAIN CENTER AT SOUTH FLORIDA	GABHARA TEMPLE LAYER-1 PLAN

STONE NO	TOLERANCE	MATERIAL	SURFACE
PLAN & SECTION	X Y Z ± ± ±	WHITE	< MATT <<< FINE POLISH << POLISH <<<< SUPER FINE

NOTE: –
- THIS DRAWING IS THE INTELLECTUAL PROPERTY OF TRIVEDITECTONICS AHMEDABAD.
- UNAUTHORISED REPRODUCTION AND USE/MISUSE IS PROHIBITED.

TRIVEDI TECTONICS
68, PREMANJALI, BODAKDEV, AHMEDABAD - 380015 INDIA
TELEPHONE : 91-79-2687-3666 FAX : 91-79-2687-0220
e-mail : tectonics@trivedimarble.com website : www.trivedimarble.com

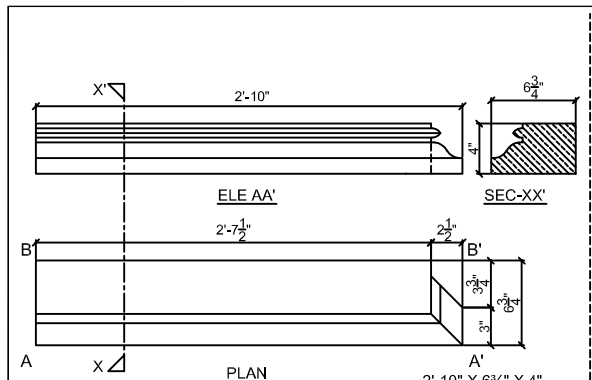

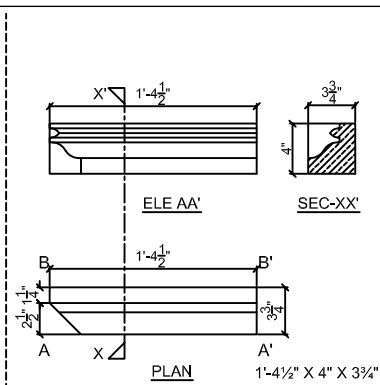

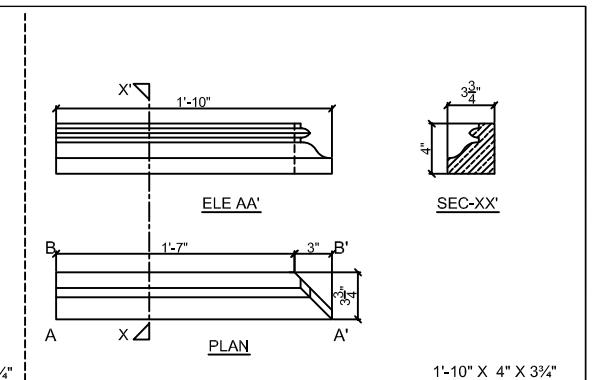

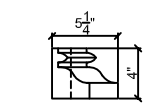

ELE AA'

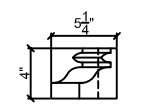

ELE A'B'

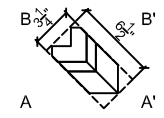

PLAN

6½" X 4" X 3¼"
NOS. 4
ST.NO.
4,7,15,18

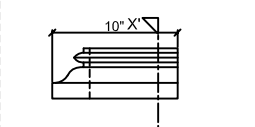

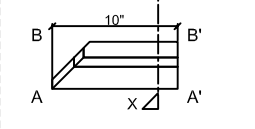

10" X 4" x 3¾"
NOS. 2
ST.NO.
8
MIRROR
14

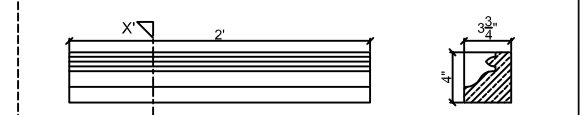

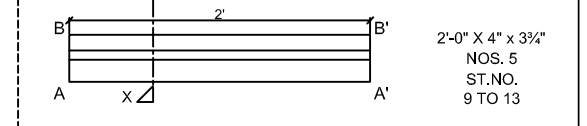

PLAN

2'-0" X 4" x 3¾"
NOS. 5
ST.NO.
9 TO 13

DATE	SCALE	DRG NO	DATE OF DISPAT	QUALITY	DEPTH OR CARVING	MARKING LOCATION	DRAWN BY	CHECKED BY	INSPECTED BY	SHEET NO
01/06/	1"=1'0"	TCPL/SF/JC/GBH/L1/DET/		–		1	AKSHIT	MD	VKT	04

PROJECT NAME :	DRAWING NAME :
JAIN CENTER AT SOUTH FLORIDA	DETAIL OF LAYER–1

STONE NO	TOLERANCE	MATERIAL	SURFACE
01 TO 21	X Y Z ± ± ±	WHITE	< MATT <<< FINE POLISH << POLISH <<<< SUPER FINE

NOTE: –
- THIS DRAWING IS THE INTELLECTUAL PROPERTY OF TRIVEDI TECTONICS AHMEDABAD.
- UNAUTHORISED REPRODUCTION AND USE/MISUSE IS PROHIBITED.

TRIVEDI TECTONICS
68, PREMANJALI, BODAKDEV, AHMEDABAD - 380015 INDIA
TELEPHONE : 91-79-2687-3666 FAX : 91-79-2687-0220
e-mail : tectonics@trivedimarble.com website : www.trivedimarble.com